

PRELIMINARY
NOT FOR
CONSTRUCTION

SEAL



PROJECT:
DESCRIPTION OF WORK FOR:
DOWNTOWN HOTEL
SANDUSKY, OHIO


MARK: ISSUE: PRELIMINARY
DATE: 09/09/2025

PROJECT #: 023-0101
DRAWN BY: RB
CHECKED BY: RB

The Foundation Architecture, LLC and their Consultants shall be deemed the authors and owners of their respective Instruments of Service and shall retain all common law, statutory and other reserved rights, including copyrights. The Instruments of Service shall not be used for future additions or alterations to this Project or for other projects, without the prior written agreement of The Foundation Architecture, LLC. Any unauthorized use of the Instruments of Service shall be at the Owner's sole risk and without liability to The Foundation Architecture, LLC and their Consultants.
The Foundation Architecture, LLC © 2025

DRAWING TITLE:
ARCHITECTURAL SITE
PLAN

SHEET #:
AS.01

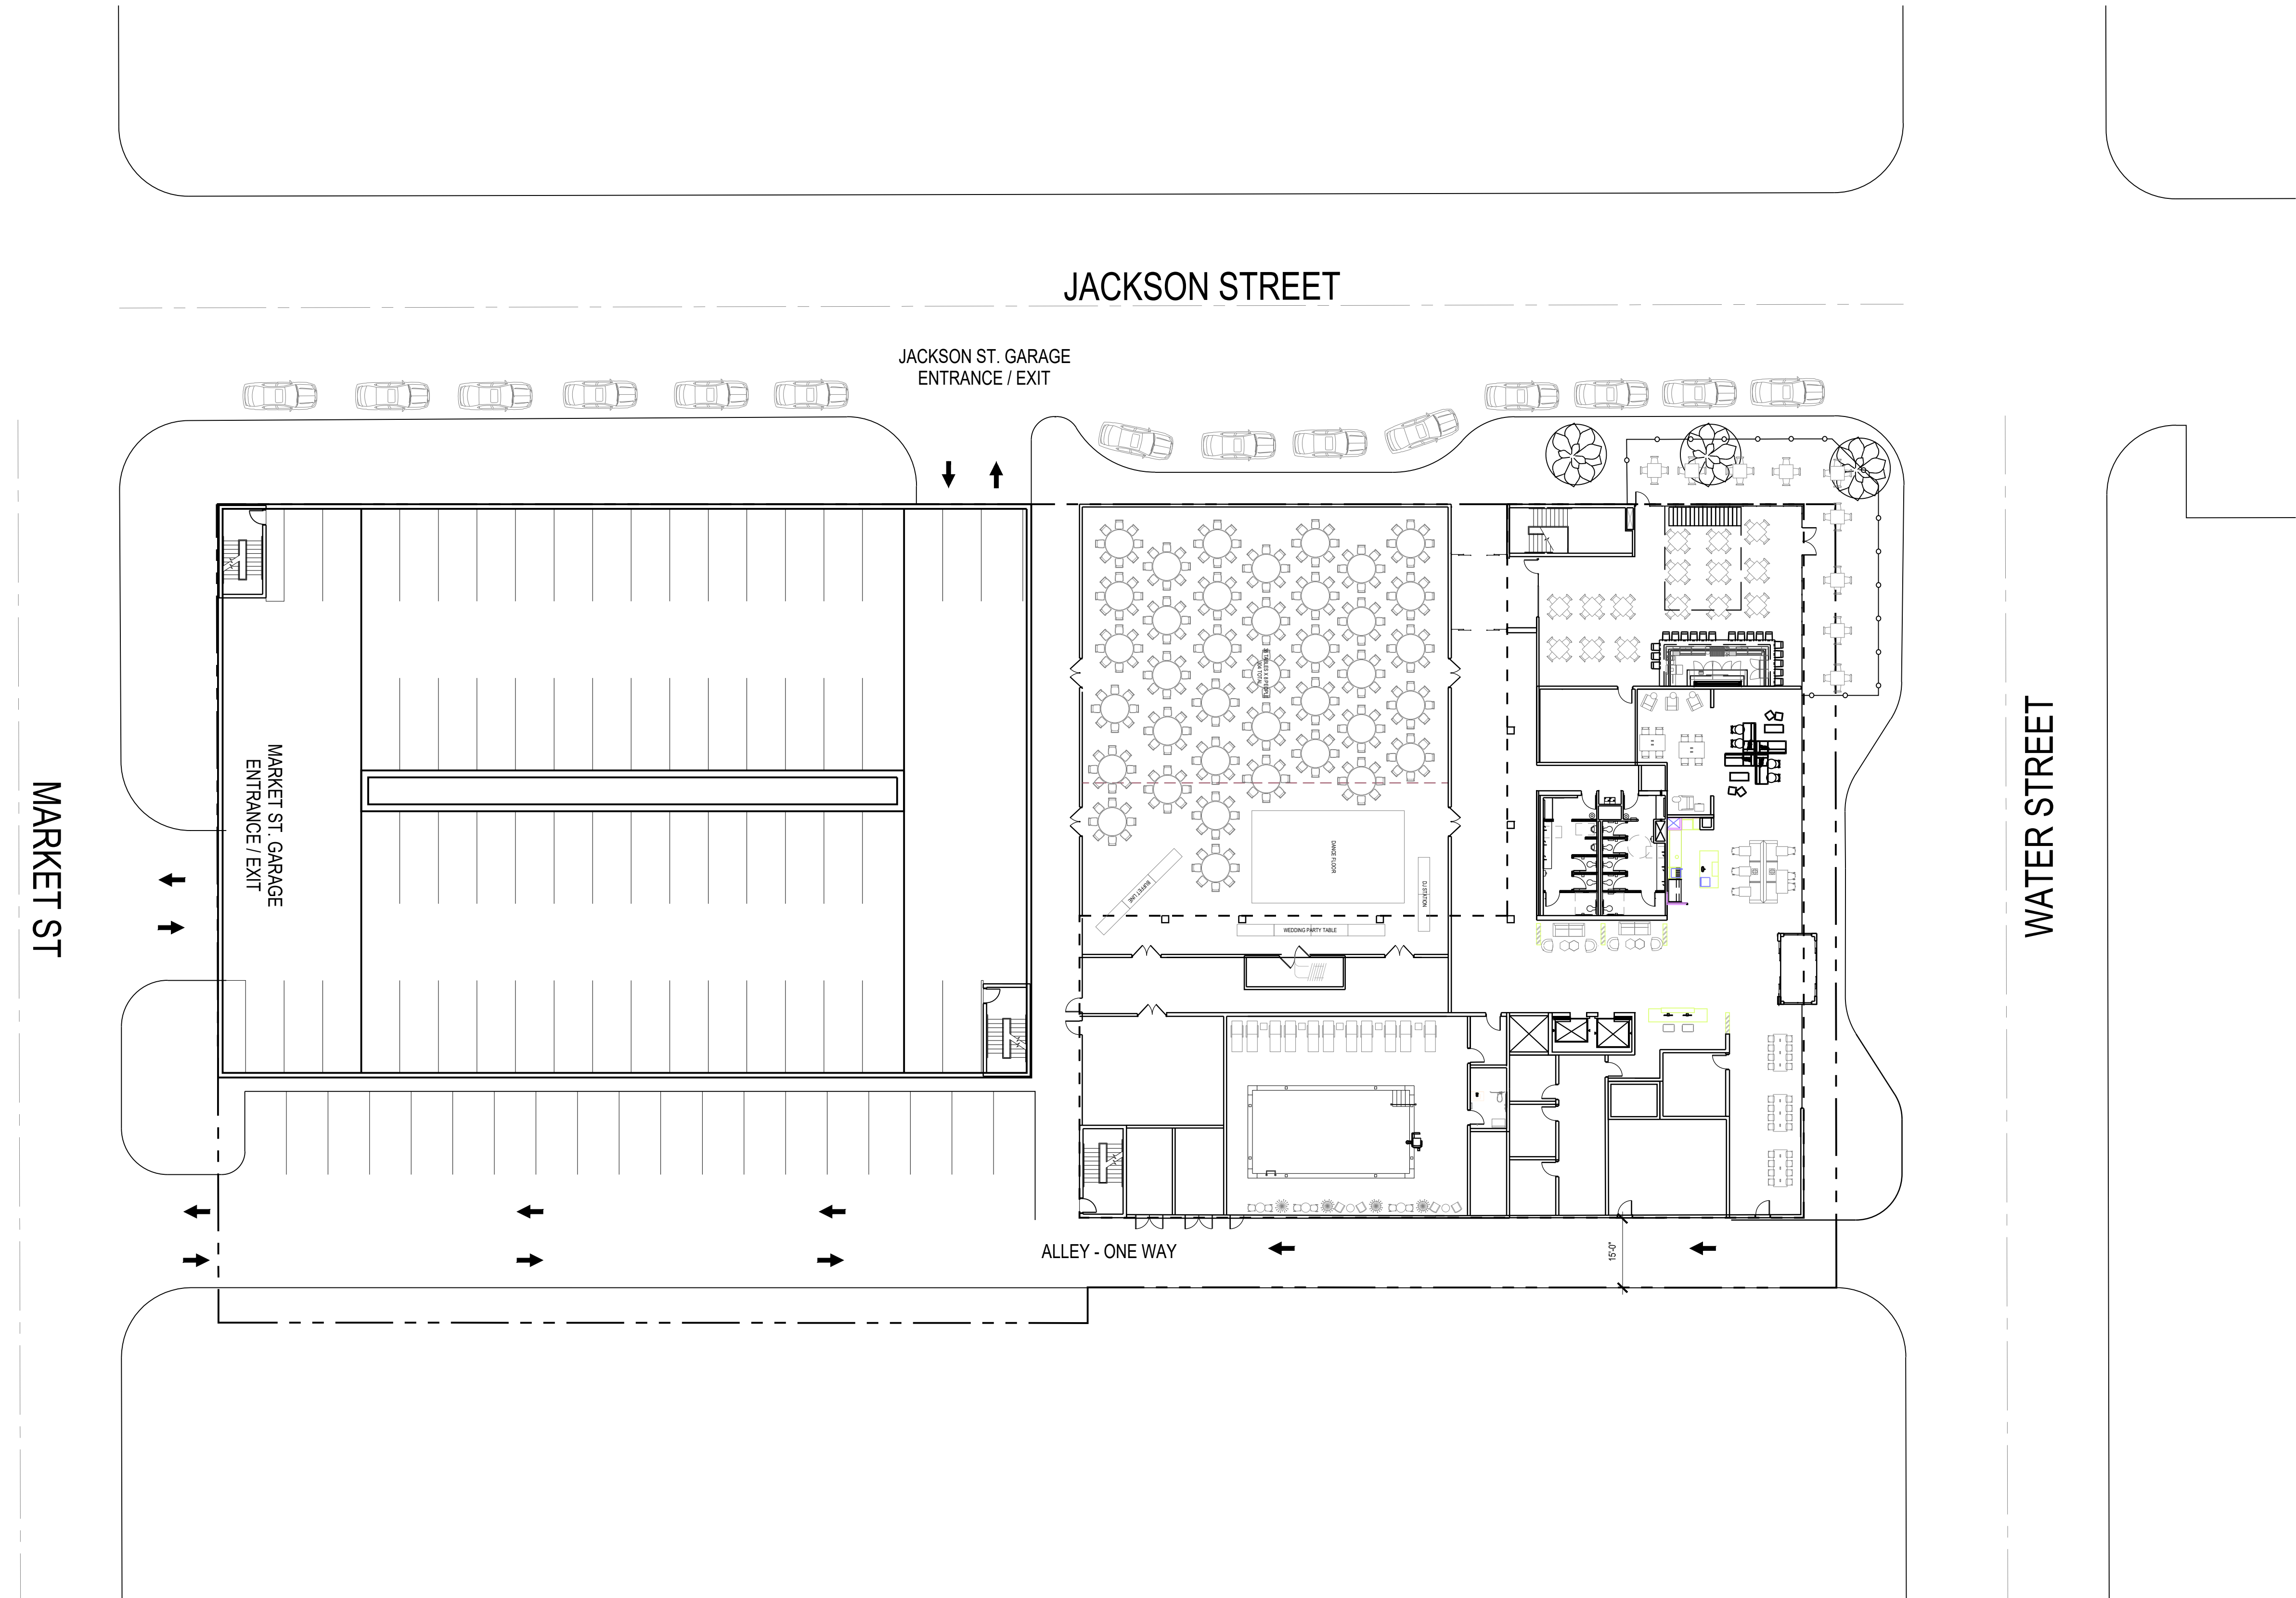

ARCHITECTURAL SITE PLAN
1"=20'-0"

NOTE:
THIS SITE PLAN IS DIAGRAMMATICAL AND SHALL NOT BE
CONSTRUED AS AN ACTUAL SURVEY.

